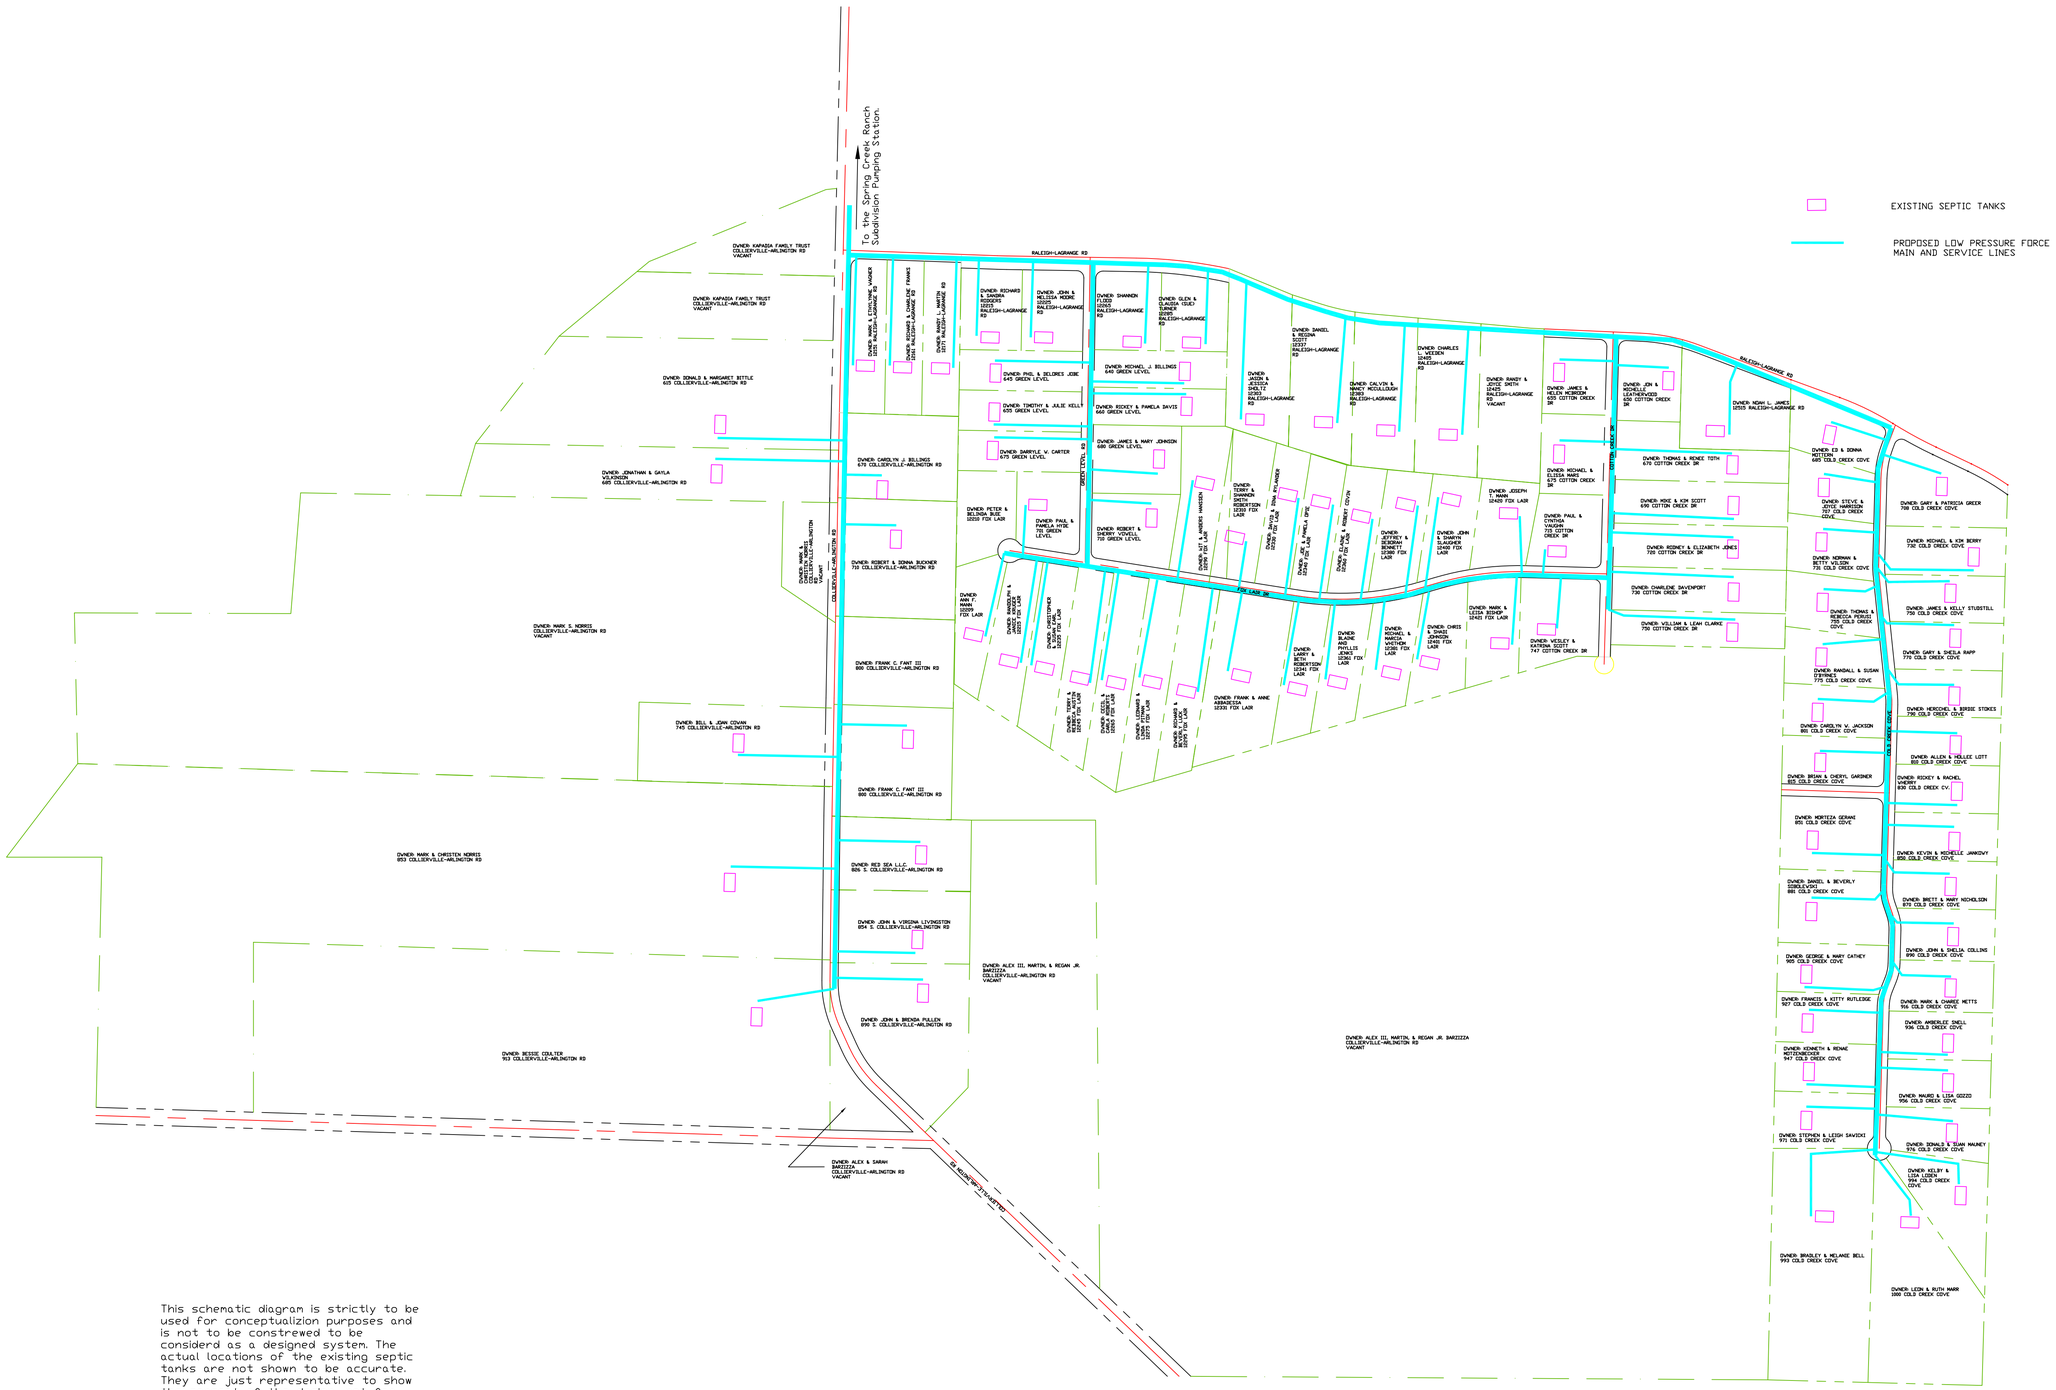


This schematic diagram is strictly to be used for conceptualizion purposes and is not to be constrewed to be considerd as a designed system. The actual locations of the existing septic tanks are not shown to be accurate. They are just representative to show the concept of the design, not for accuracy purposes.

K:\Projects\2006\06-128 Cotton Creek_Drawings\dwg\Properties\CottonCreek\042436-04_LowPressSewSys.dwg, 24x36, 02/12/2008 1:52:23 PM, AFRAM Corporation

AFRAM CORPORATION
ENGINEERING & DEVELOPMENT CONSULTANTS
119 S. MAIN STREET, SUITE 500
MEMPHIS, TENNESSEE 38103
PH (901) 543-1115 FAX (901) 543-8799
www.aframcorp.com

# 06-128 Cotton Creek Sewer Study

Shelby County Contract #CA0714509

| NO. | DESCRIPTION | DATE |
|---|---|---|
| | | |

FILE NAME: CottonCreek042436-04_LowPressureSewSys.dwg

DATE: 02/12/08

DRAWN: KWC

CHECKED:

SHEET TITLE: C1.1 Cotton Creek Subdivision

SCALE: 1'=3000'

SHEET NO.: 1 OF 1